

A1

10cm


Existing

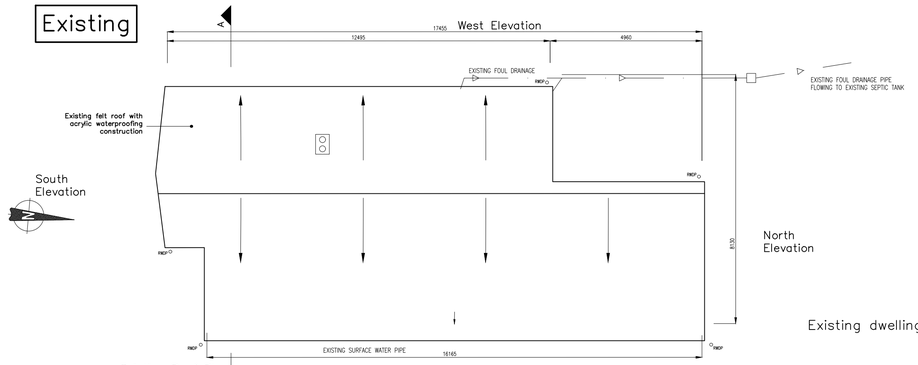


Existing Roof Plan
Scale 1:100

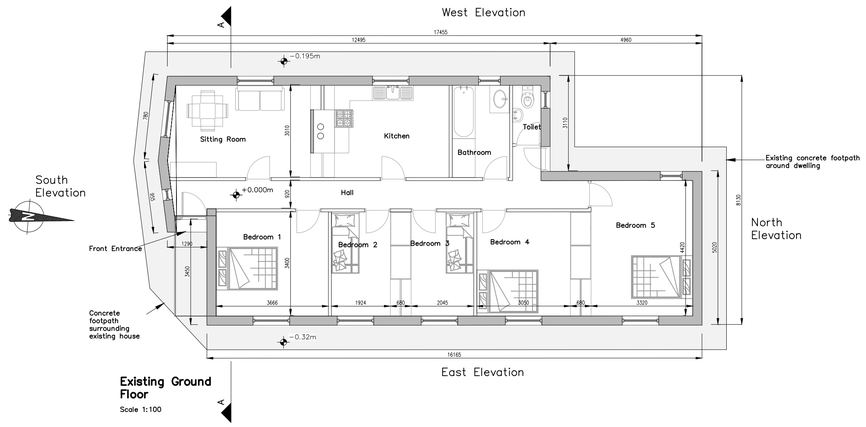


Existing Ground Floor
Scale 1:100

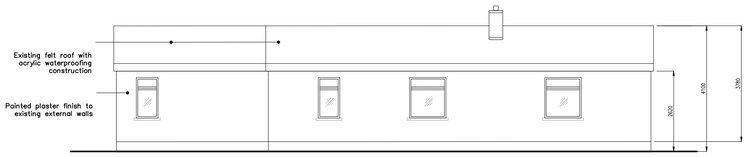

Existing West Elevation
Scale 1:100

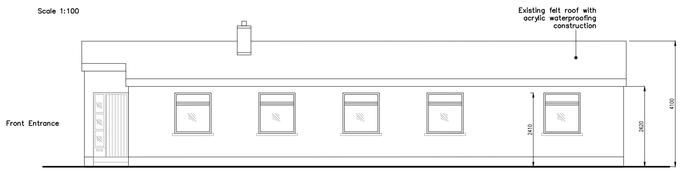


Existing East Elevation
Scale 1:100

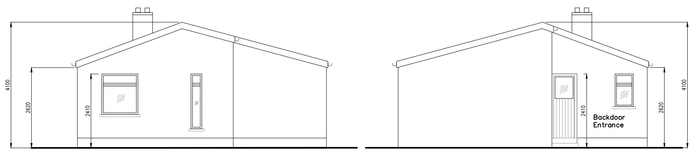

Existing Front (South) Elevation
Scale 1:100

Existing Rear (North) Elevation
Scale 1:100

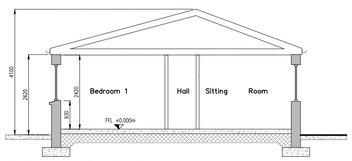


Section A–A Existing Cross


Existing dwelling

Proposed dwelling


Proposed

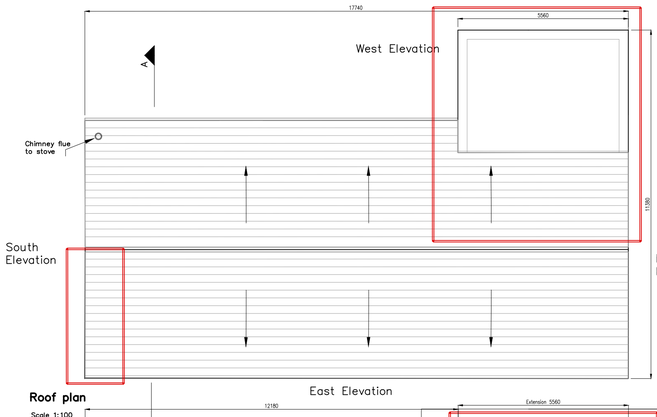


Roof plan
Scale 1:100

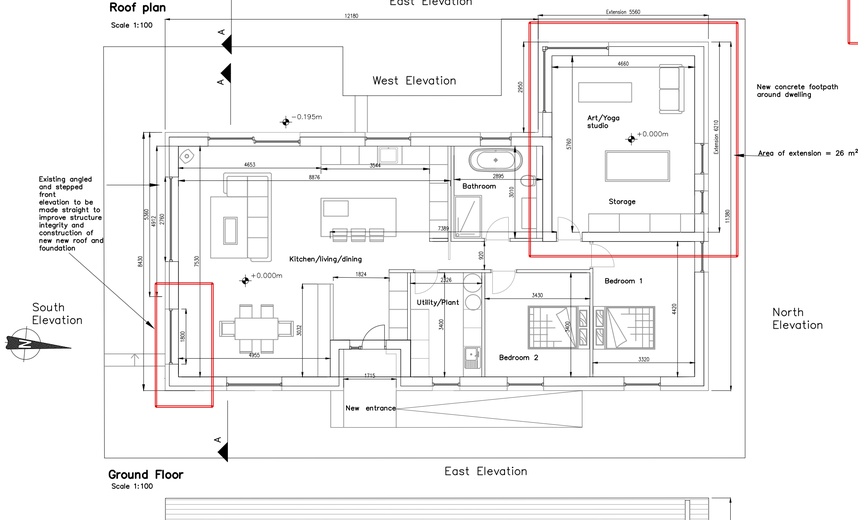

Ground Floor
Scale 1:100

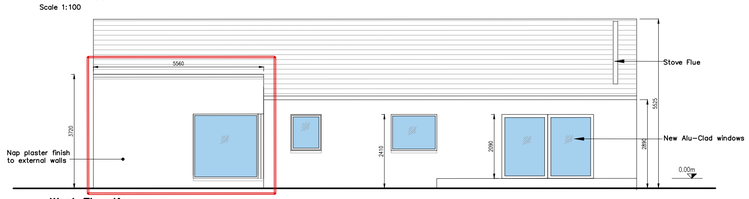


West Elevation
Scale 1:100

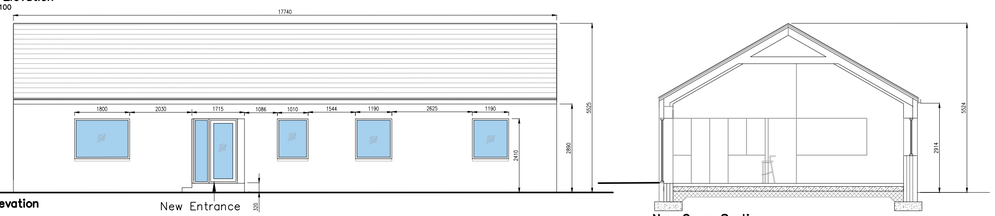


Scale 1:100


Scale 1:100

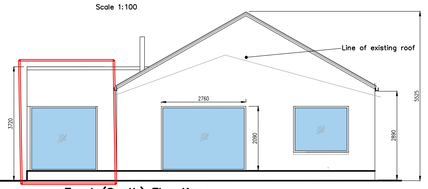


Scale 1:100

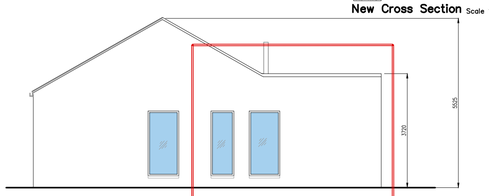

Scale 1:100

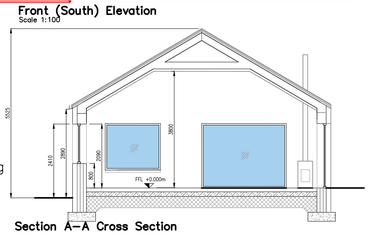

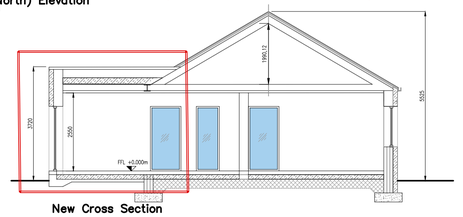

Proposed dwelling

Existing dwelling

General Notes

- Roof finish – slate roof to pitch roof, bauder or similar to flat roof section
- All fascias, soffits, gutters and downpipes to be aluminum in grey or similar colour as chosen.
- Windows to be triple glazed Alu–Clad.
- External insulation throughout with Baumit silicon render finish

Areas

- Gross floor area including proposed extension = 135 m²
- Area of existing house to be retained = 104 m²
- Area of existing house = 108 m²
- Area of proposed extension = 31 m²

Red box shows area of proposed extension

GEMMA GINTY ARCHITECTS
BARCH MRIAI MBA
hello@gemmaginty.com
An Spidéal, Co na Gaillimhe
Mob: +353 83 8901862

Client
Teach Bernadette Ní Neacthain
Coilleach, An Spideal

Project
Existing & Proposed
Plans, Sections & Elevations

Drawing Stage
Planning

Date	Scale	Drawn by
03/07/24	1:100	G Ginty

Job No.	Drawing No.	Rev.
24-10	01	01