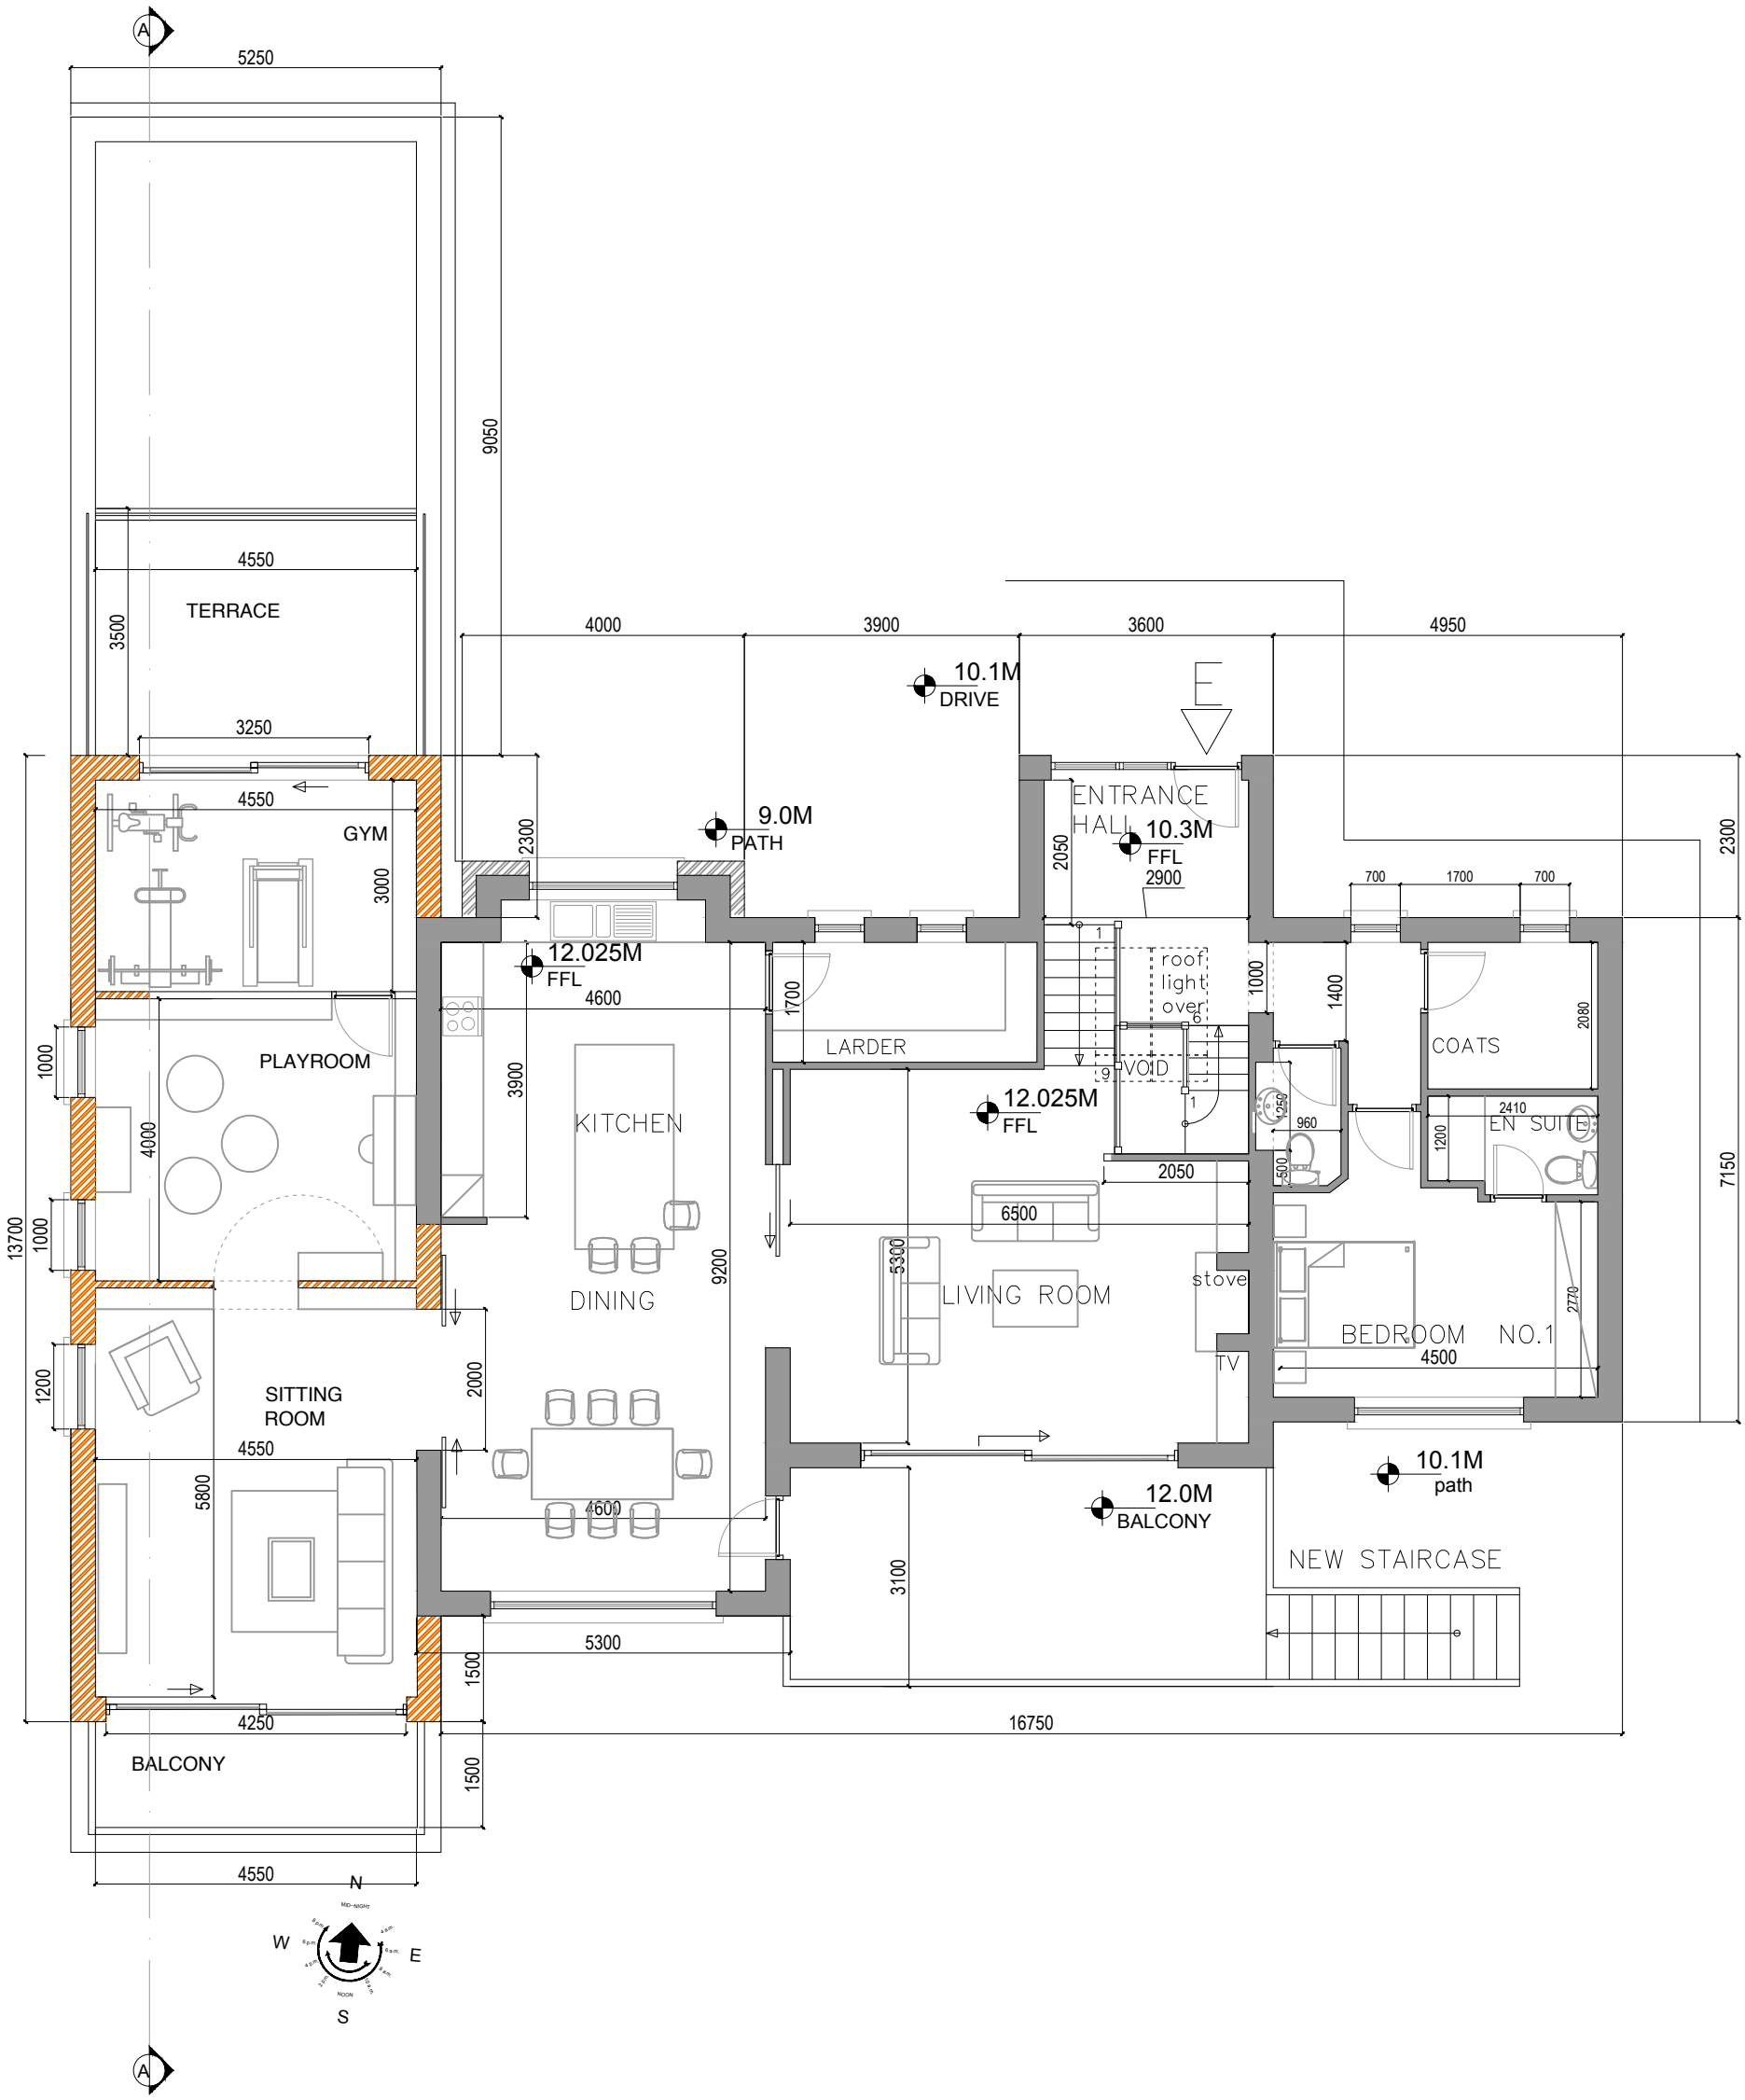

UPPER GROUND & FIRST FLOOR